
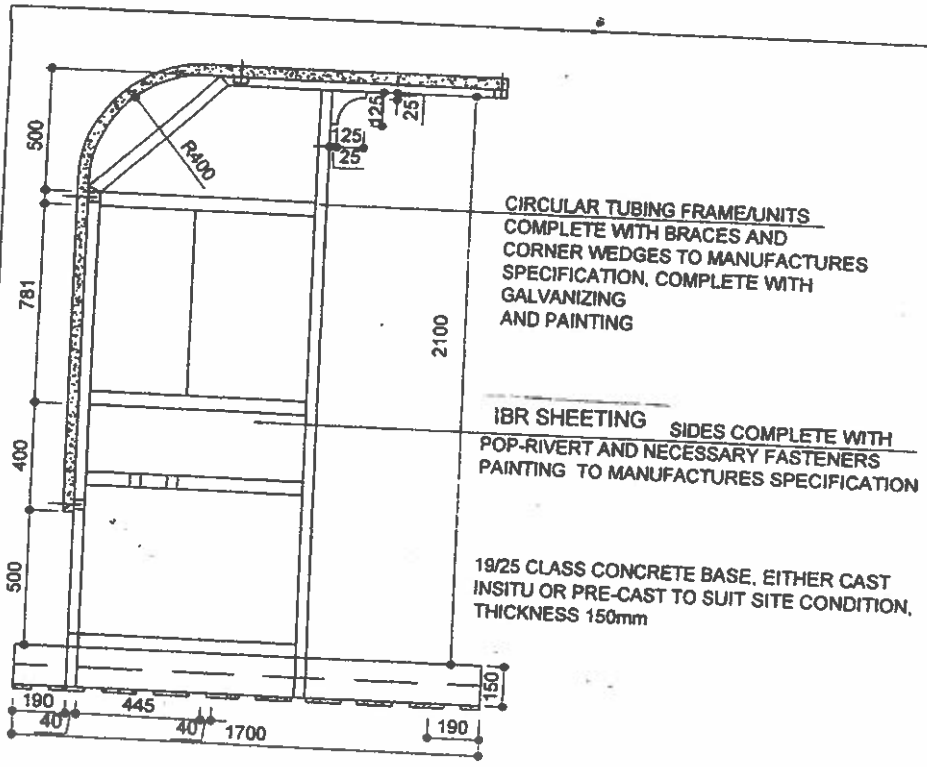


CIRCULAR TUBING FRAME/UNITS COMPLETE WITH BRACES AND CORNER WEDGES TO MANUFACTURES SPECIFICATION, COMPLETE WITH GALVANIZING AND PAINTING

IBR SHEETING SIDES COMPLETE WITH POP-RIVERT AND NECESSARY FASTENERS PAINTING TO MANUFACTURES SPECIFICATION


19/25 CLASS CONCRETE BASE, EITHER CAST INSITU OR PRE-CAST TO SUIT SITE CONDITION, THICKNESS 150mm


END ELEVATION
SCALE 1: 20

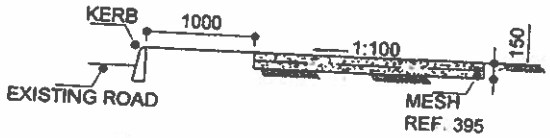


SECTION
SCALE 1: 50

NT 2L

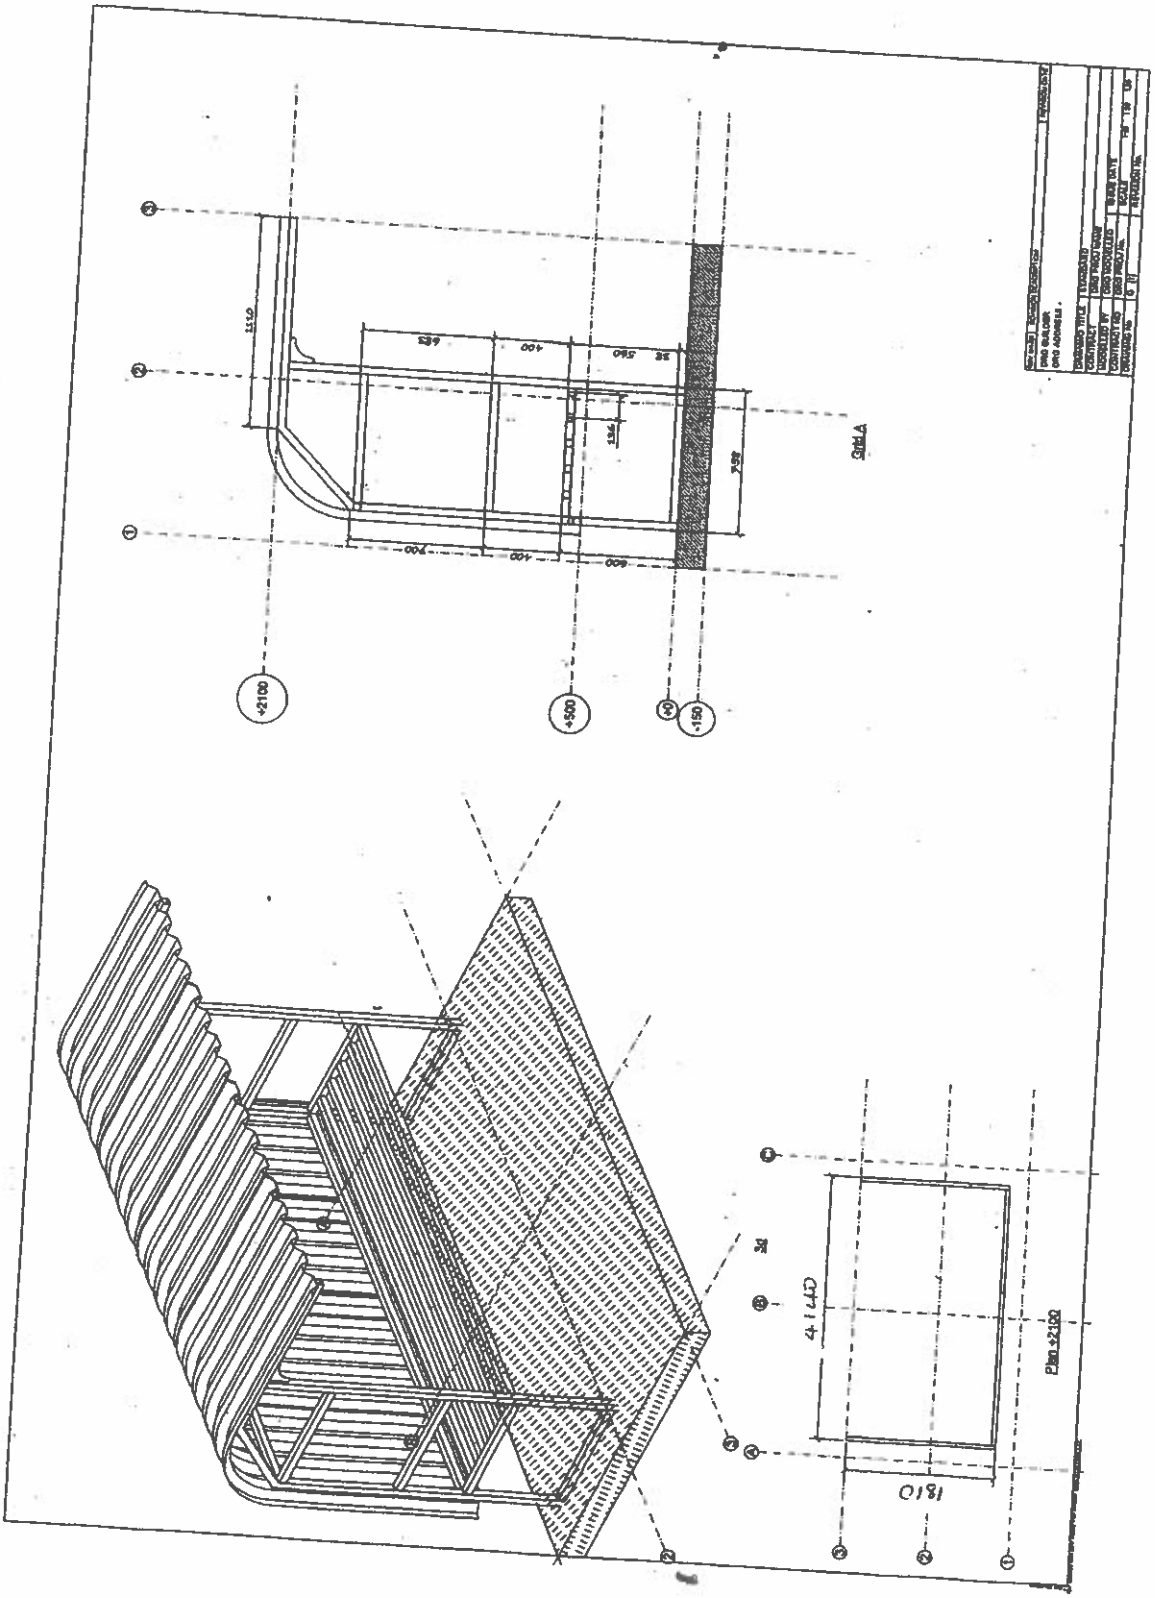

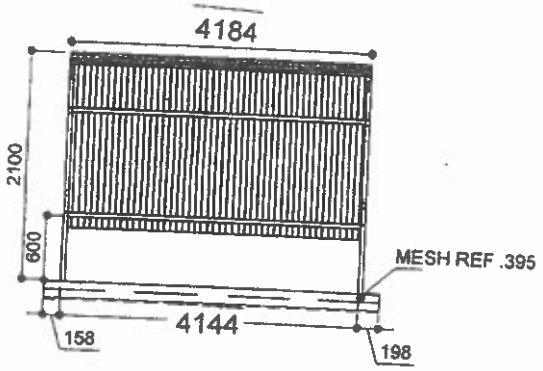

FRONT ELEVATION
SCALE 1: 50

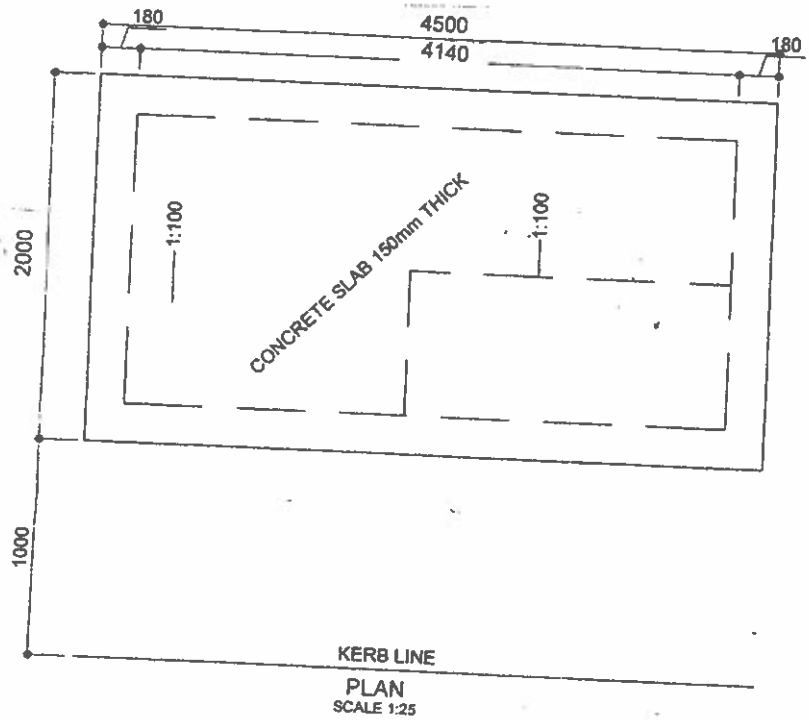

PLAN
SCALE 1:25

2.6